2001 NOV 16 AM 10:43 087891

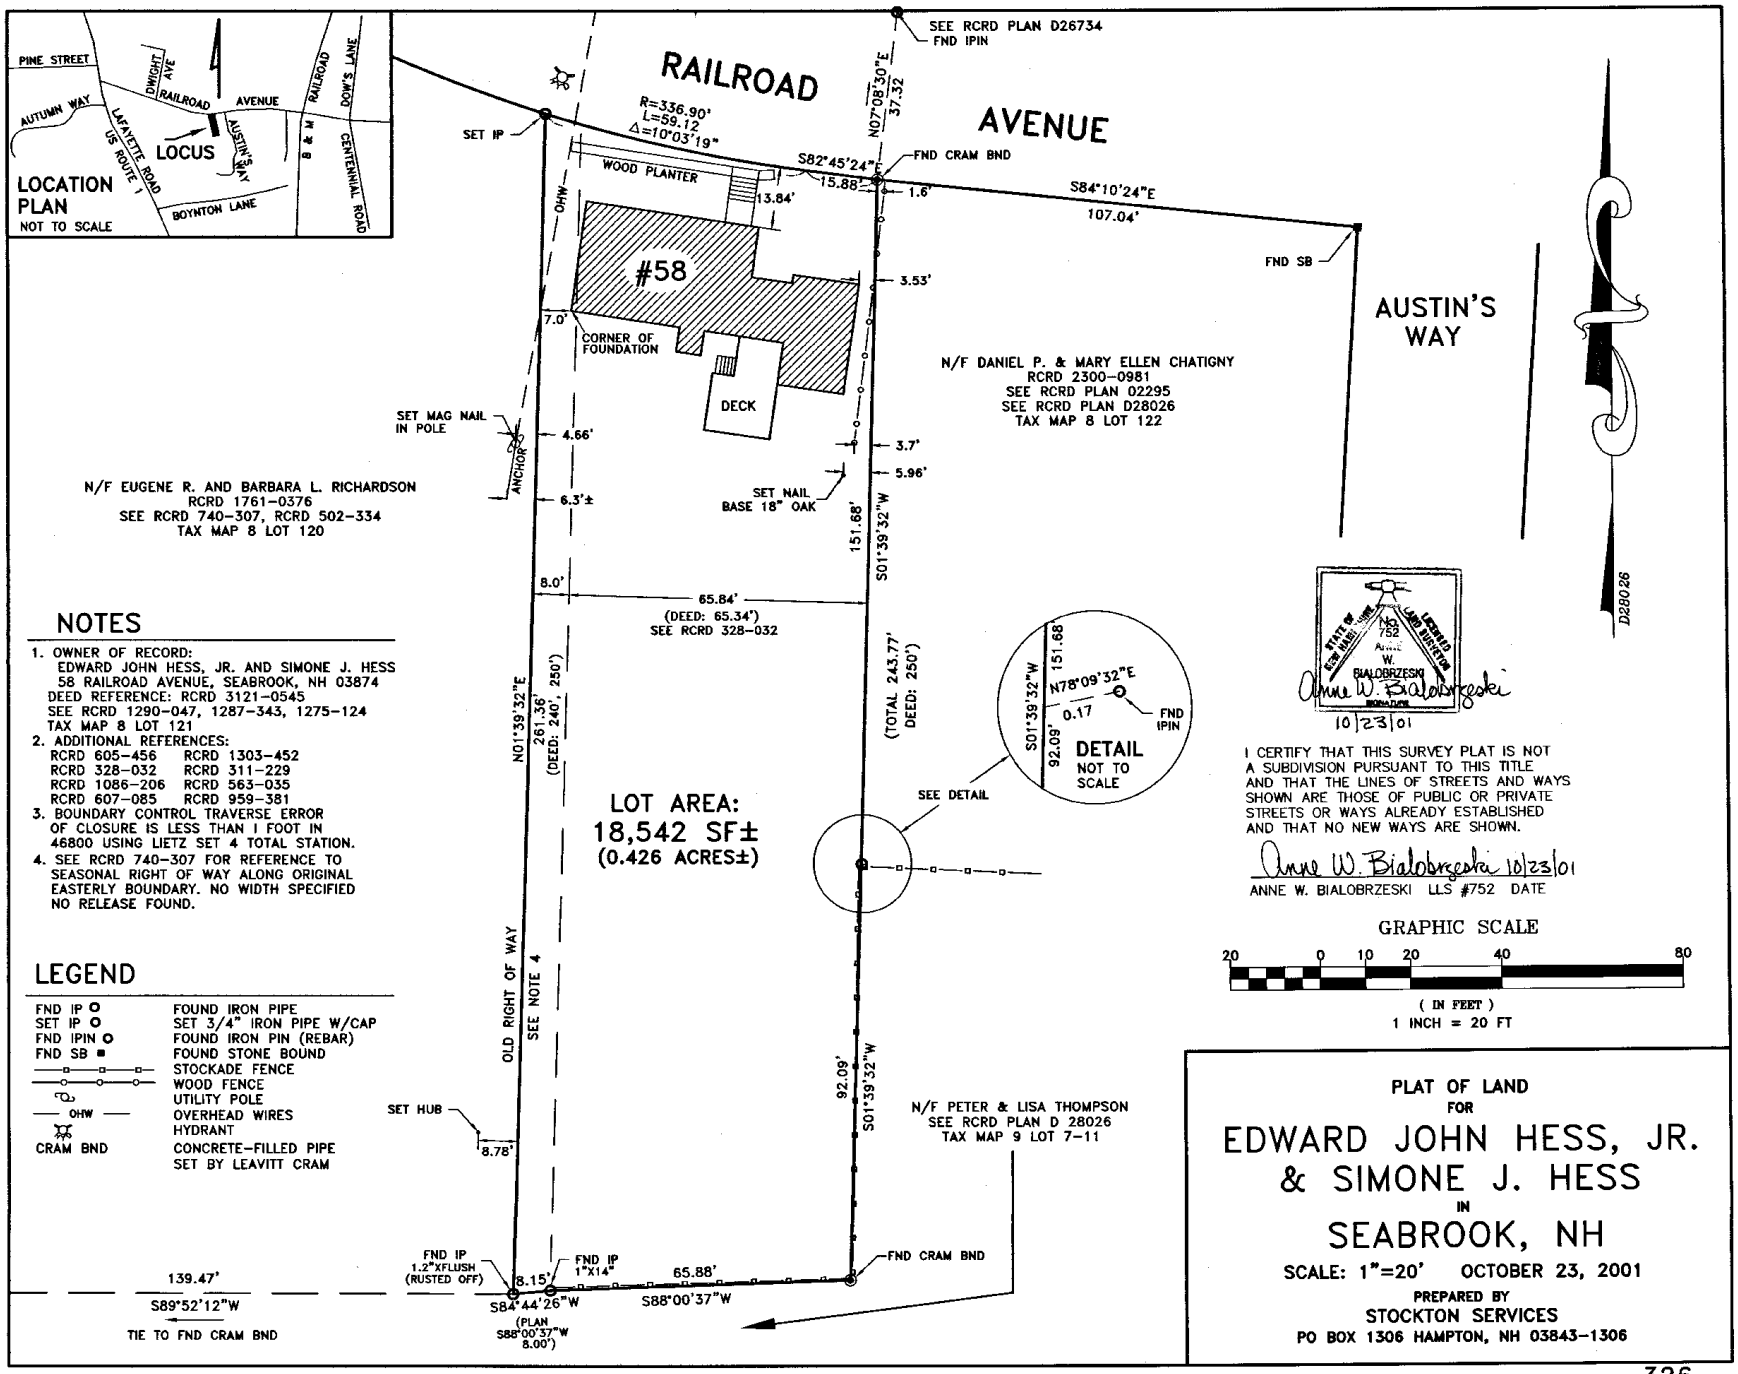

NOTES

1. OWNER OF RECORD:
   EDWARD JOHN HESS, JR. AND SIMONE J. HESS
   58 RAILROAD AVENUE, SEABROOK, NH 03874
   DEED REFERENCE: RCRD 3121-0545
   SEE RCRD 1290-047, 1287-343, 1275-124
   TAX MAP 8 LOT 121
2. ADDITIONAL REFERENCES:
   RCRD 605-456 RCRD 1303-452
   RCRD 328-032 RCRD 311-229
   RCRD 1086-206 RCRD 563-035
   RCRD 607-085 RCRD 959-381
3. BOUNDARY CONTROL TRAVERSE ERROR OF CLOSURE IS LESS THAN 1 FOOT IN 46800 USING LIETZ SET 4 TOTAL STATION.
4. SEE RCRD 740-307 FOR REFERENCE TO SEASONAL RIGHT OF WAY ALONG ORIGINAL EASTERLY BOUNDARY. NO WIDTH SPECIFIED NO RELEASE FOUND.

LEGEND

FND IP ○	FOUND IRON PIPE
SET IP ○	SET 3/4" IRON PIPE W/CAP
FND IPIN ○	FOUND IRON PIN (REBAR)
FND SB ■	FOUND STONE BOUND
—□—□—□—	STOCKADE FENCE
—○—○—○—	WOOD FENCE
	UTILITY POLE
— OHW —	OVERHEAD WIRES
	HYDRANT
CRAM BND	CONCRETE-FILLED PIPE SET BY LEAVITT CRAM

C-29424